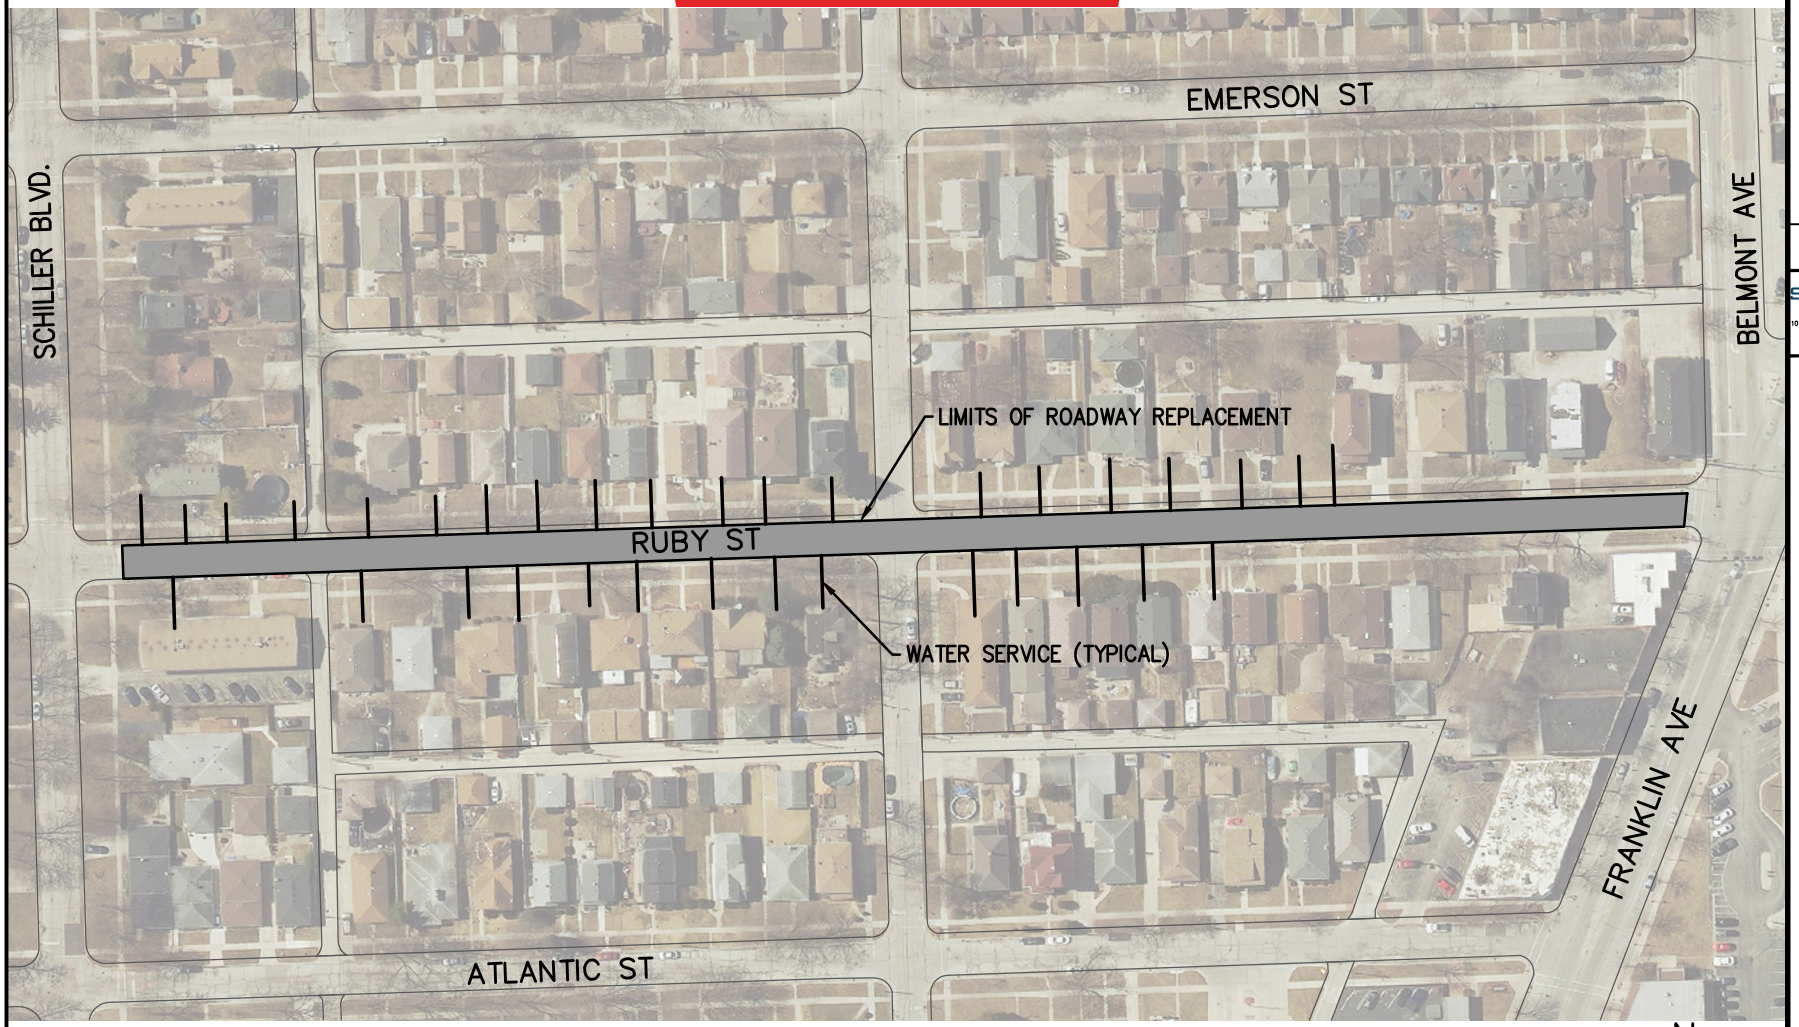

N

0' 150' 300'

SCALE: 1"=150'

REV.	DESCRIPTION	DATE
-	ORIGINAL PLAN DATE	3/15/24

REVISIONS

SMITH LASALLE®
CONSULTING ENGINEERS
10102 Pacific Avenue ● Franklin Park, Illinois 60131
Phone: 847-260-5095 Fax 877-774-8695
www.smithlasalle.com

RUBY STREET IMPROVEMENTS

VILLAGE OF FRANKLIN PARK

WATERMAIN AND ROADWAY RECONSTRUCTION

SCALE: 1" = 150'

SHEET 1 OF 1

DWG. NO. R1

REV. NO. -

S:\Civil\VOFP Misc\Grant Application_Ruby and Atlantic from Schiller to Franklin\Location Exhibit.dwg - RUBY 8.5x11
PLOTTED: 3-15-24 @ 4:21pm
VERSION: 24.2s (LMS Tech)